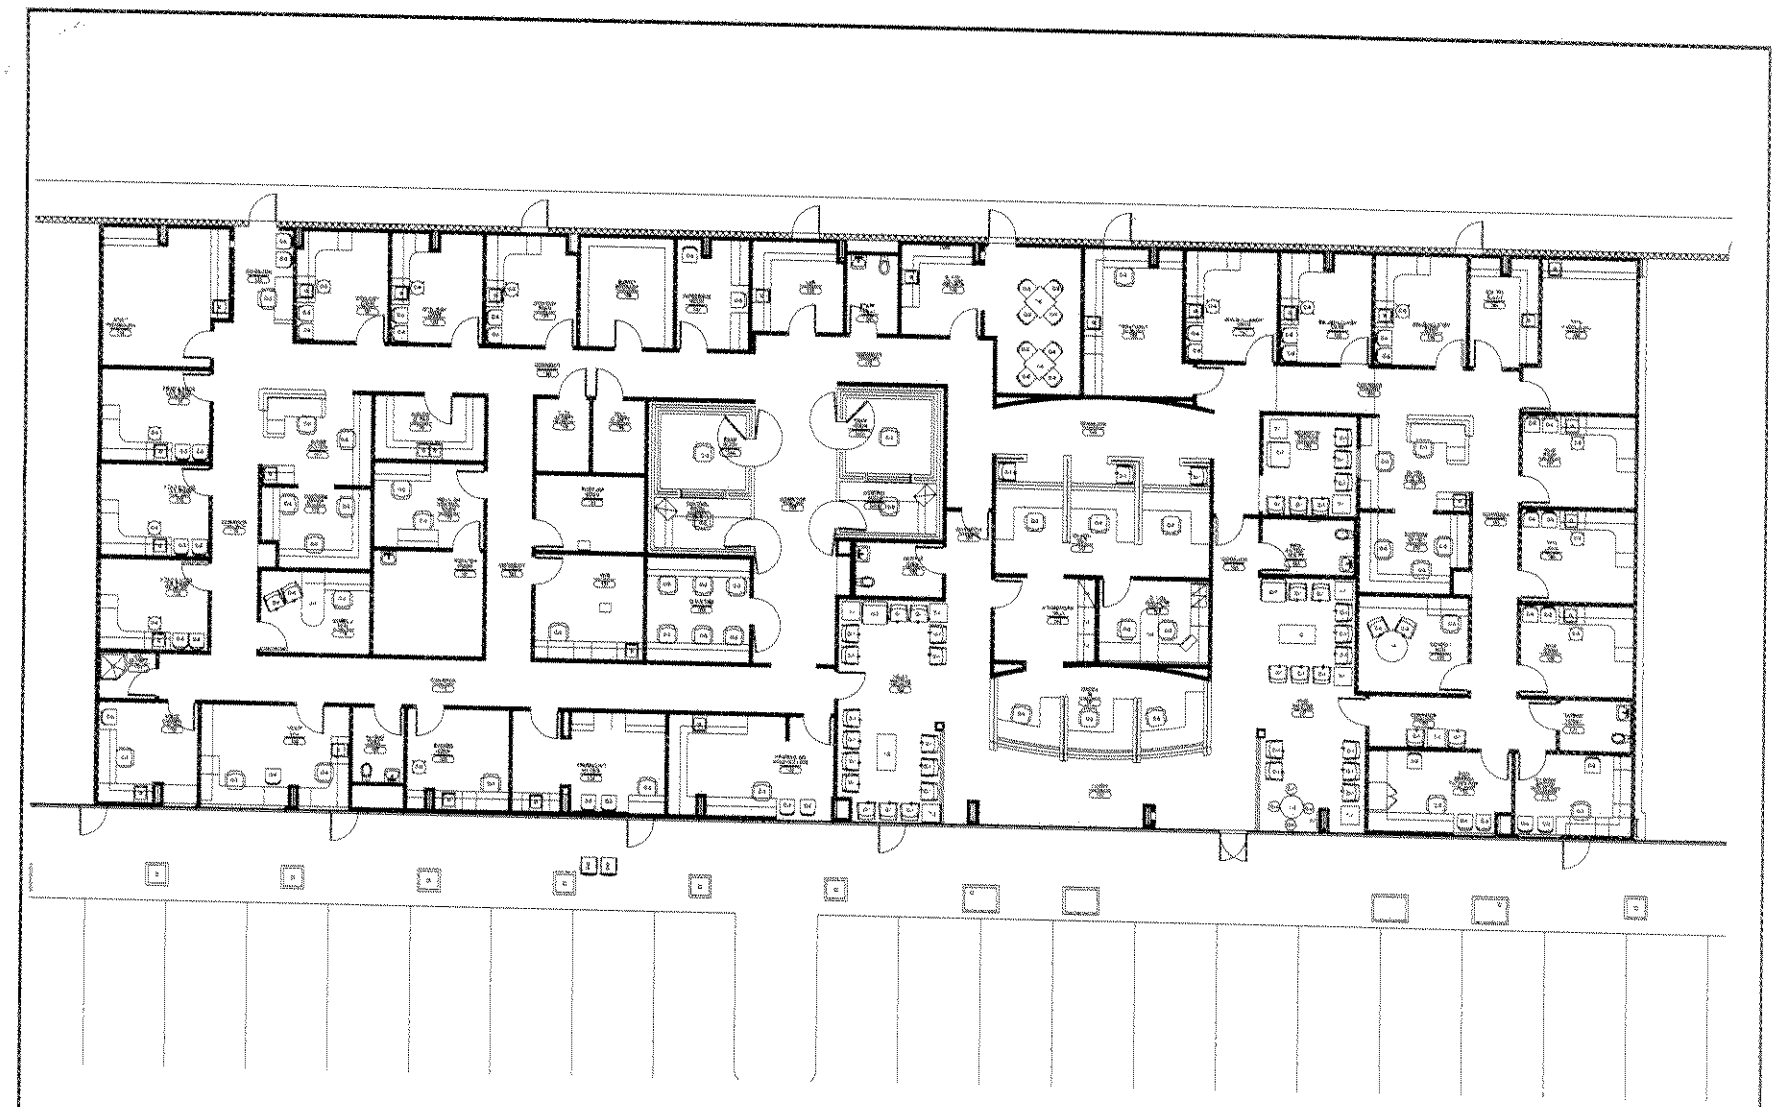

HEITKAMP SWIFT
ARCHITECTS

UTMB

BRITTANY BAY
ENT CLINIC

WEST BRITTANY PLAZA
1600 LEAGUE CITY PARKWAY
LEAGUE CITY, TEXAS 77573

UTMB PROJECT 49433A

bennett design group

SSR Smith Seckman Reid, Inc.

Garza + McLain

Revisions

No.	Issue	Date

Sheet Information

FURNITURE PLAN

FFE1.01

ISSUE FOR
REQUEST FOR PROPOSAL

Copyright © 2010 Heitkamp Swift Architects

FURNITURE PLAN 3/16" = 1'-0" 1